MAP OF

COAKES DRAIN #098
DRAINAGE DISTRICT

SECTIONS 29, 30, 31, AND 32, OWOSSO TOWNSHIP, SHIAWASSEE COUNTY, MICHIGAN

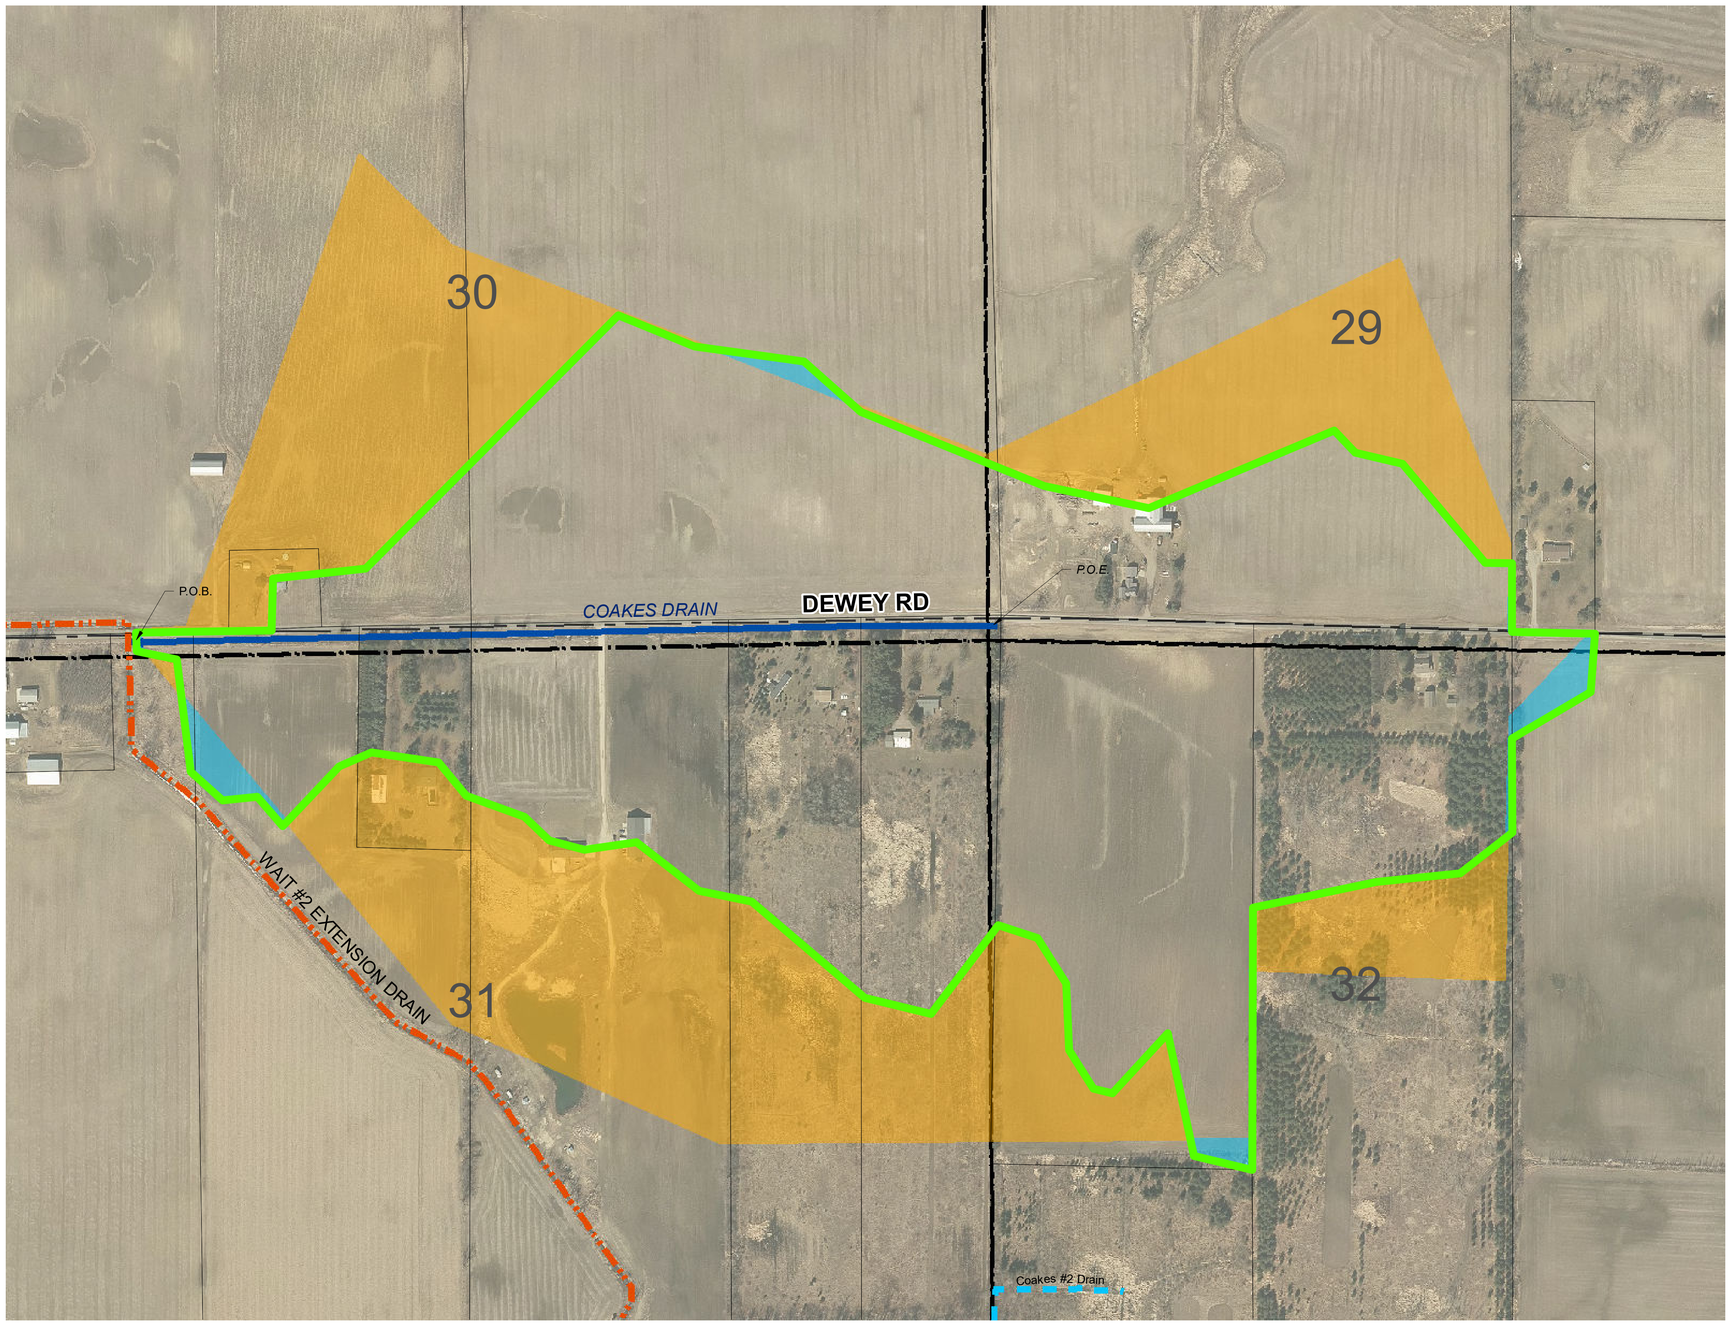

N

180 90 0 180 360 540 Feet

SCALE: 1" = 180'

Legend

- DRAINAGE DISTRICT BOUNDARY
- OUTLET DRAIN
- DRAIN CENTERLINE
- OPEN CHANNEL
- TILE DRAIN
- APPROXIMATE LOCATION OF OTHER DRAINS
- LAND RECOMMENDED TO BE ADDED
- LAND RECOMMENDED TO BE REMOVED
- MUNICIPALITY BOUNDARY
- SECTIONS
- STATE ROADS
- COUNTY ROADS
- LOCAL ROADS
- RAILROAD

DATE	DESCRIPTION	BY
	REVISIONS/SUBMITTALS	

LSG Engineers & Surveyors
3135 PINE TREE RD
SUITE D
LANSING, MI 48911
PH. (517) 393-2902
FAX (517) 393-2608
www.lsg-es.com

PREPARED FOR:
ANTHONY NEWMAN
SHIAWASSEE COUNTY
DRAIN COMMISSIONER
149 CORUNNA AVE. L-1
CORUNNA, MICHIGAN 48817
PHONE: (989) 743-2398

PARCEL MAP
FOR
COAKES DRAIN #098
SECTIONS 29, 30, 31, AND 32, OWOSSO TOWNSHIP,
SHIAWASSEE COUNTY, MICHIGAN

MISS DIG 811
Know what's **below.**
Call before you dig.

FILE: 098 Coakes_197 Map
DESIGNED BY: ADB
DRAWN BY: SEP
CHECKED BY: ADB
DATE: 8/10/2020
SCALE
HOR.: 1" = 180'
VERT.: N/A
PROJECT NO. 2513
SHEET NO. 1 OF 1

PATH: L:\2513 (SCDC COAKES DRAIN)\C\8 PLANS\098 COAKES_197 MAP.MXD, PRINTED ON: 8/13/2020, BY: PUGH